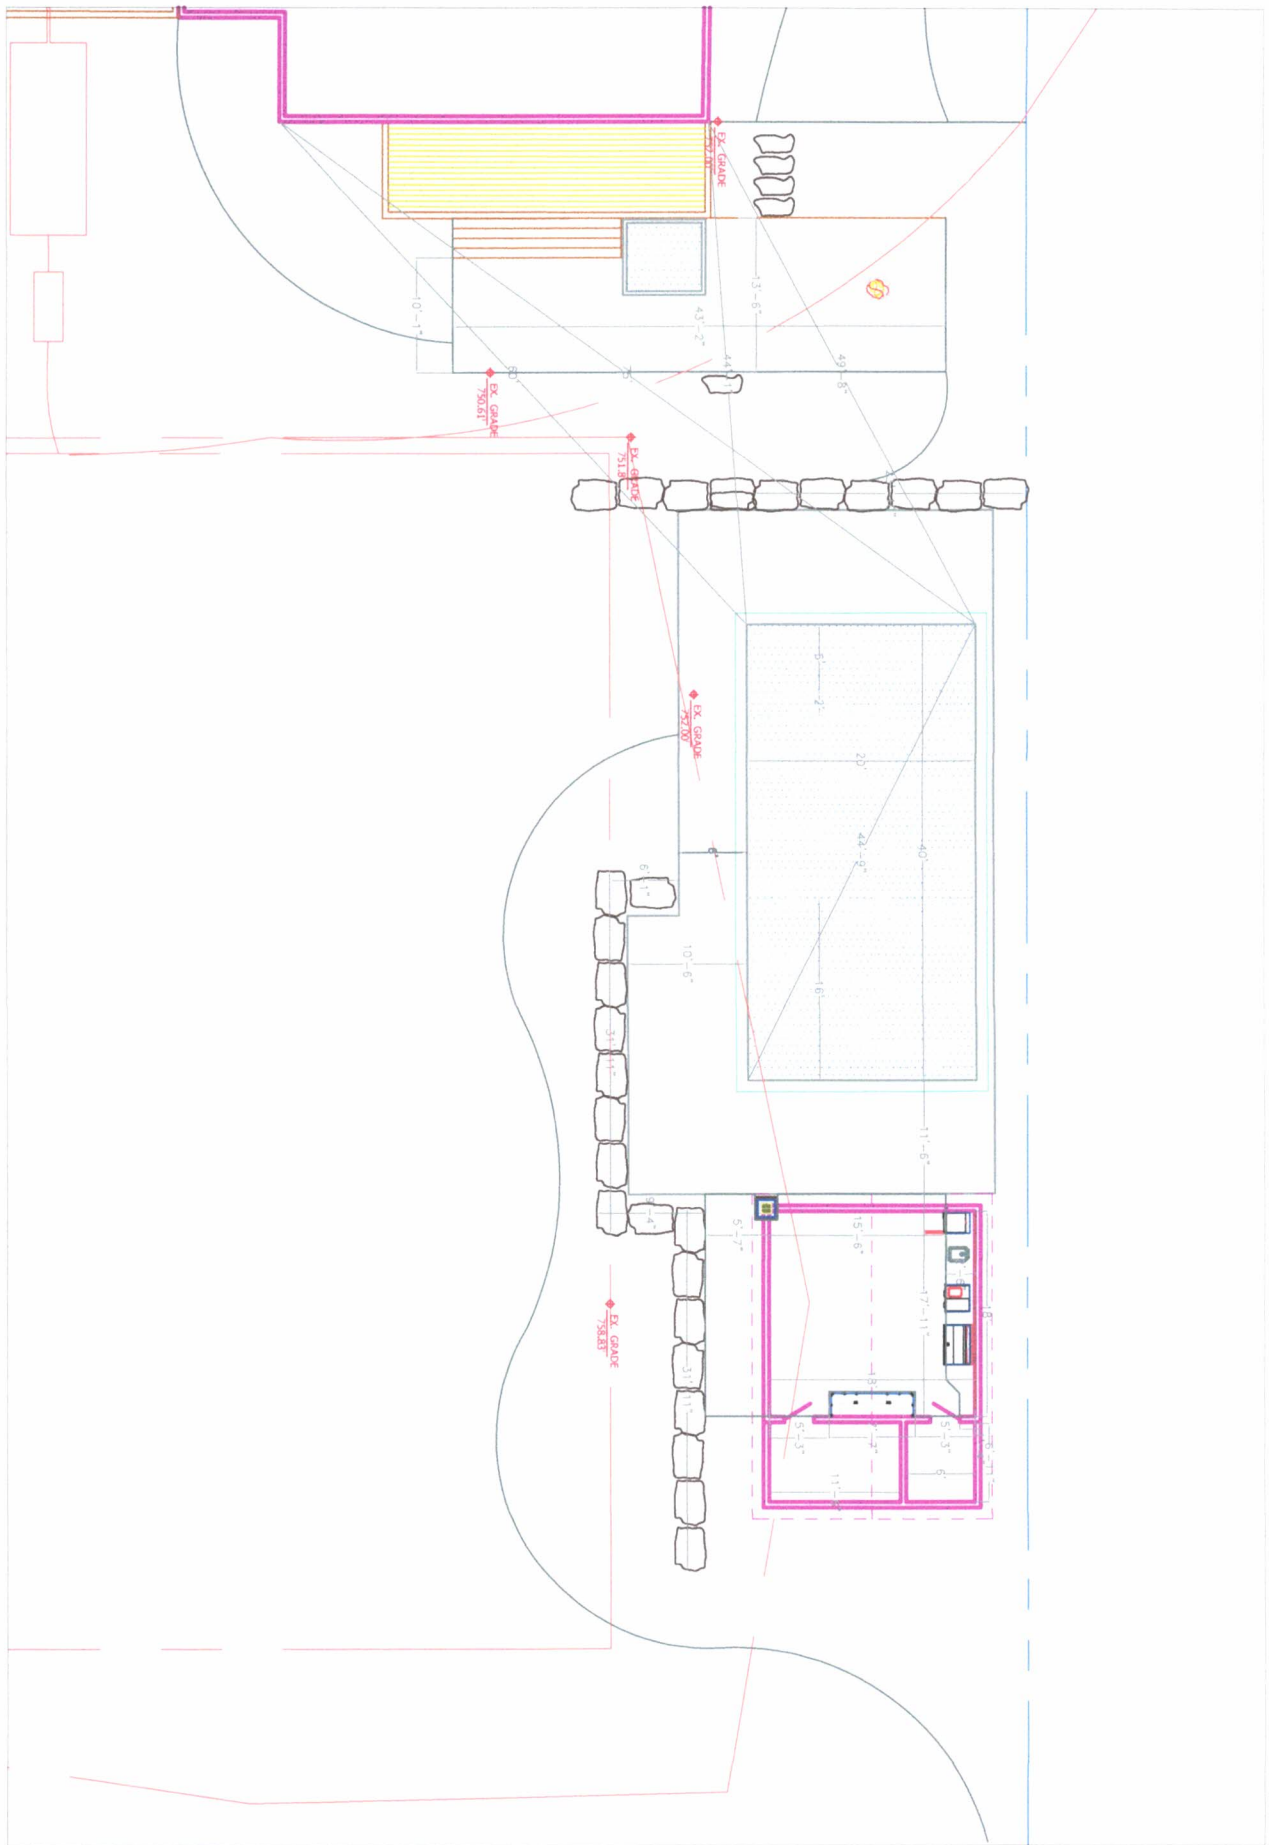

DIM PLAN
Scale: 3/32" = 1'
SHEET: L103

bluediamond POOLS & LANDSCAPING

Client:
Contractor
Drawn by:
Design by: A M H

Revisions
AUG. 16. 2018

COPYRIGHT
Adam M. Heath. All rights reserved. This drawing is the property of the author and must not be reproduced or used without permission.
All dimensions must be verified on site by the contractor before any work is commenced. The contractor shall be in accordance with the accepted Canadian provincial and local codes.

760 9 line south
oro-medonte, on

ADAM M. HEATH
Listen - Design - Build
91 Prospect St.
Newmarket, ON L3Y 3T3
757-603-3686
WWW.ADAMMHEATH.COM
AHEATHWLS@GMAIL.COM